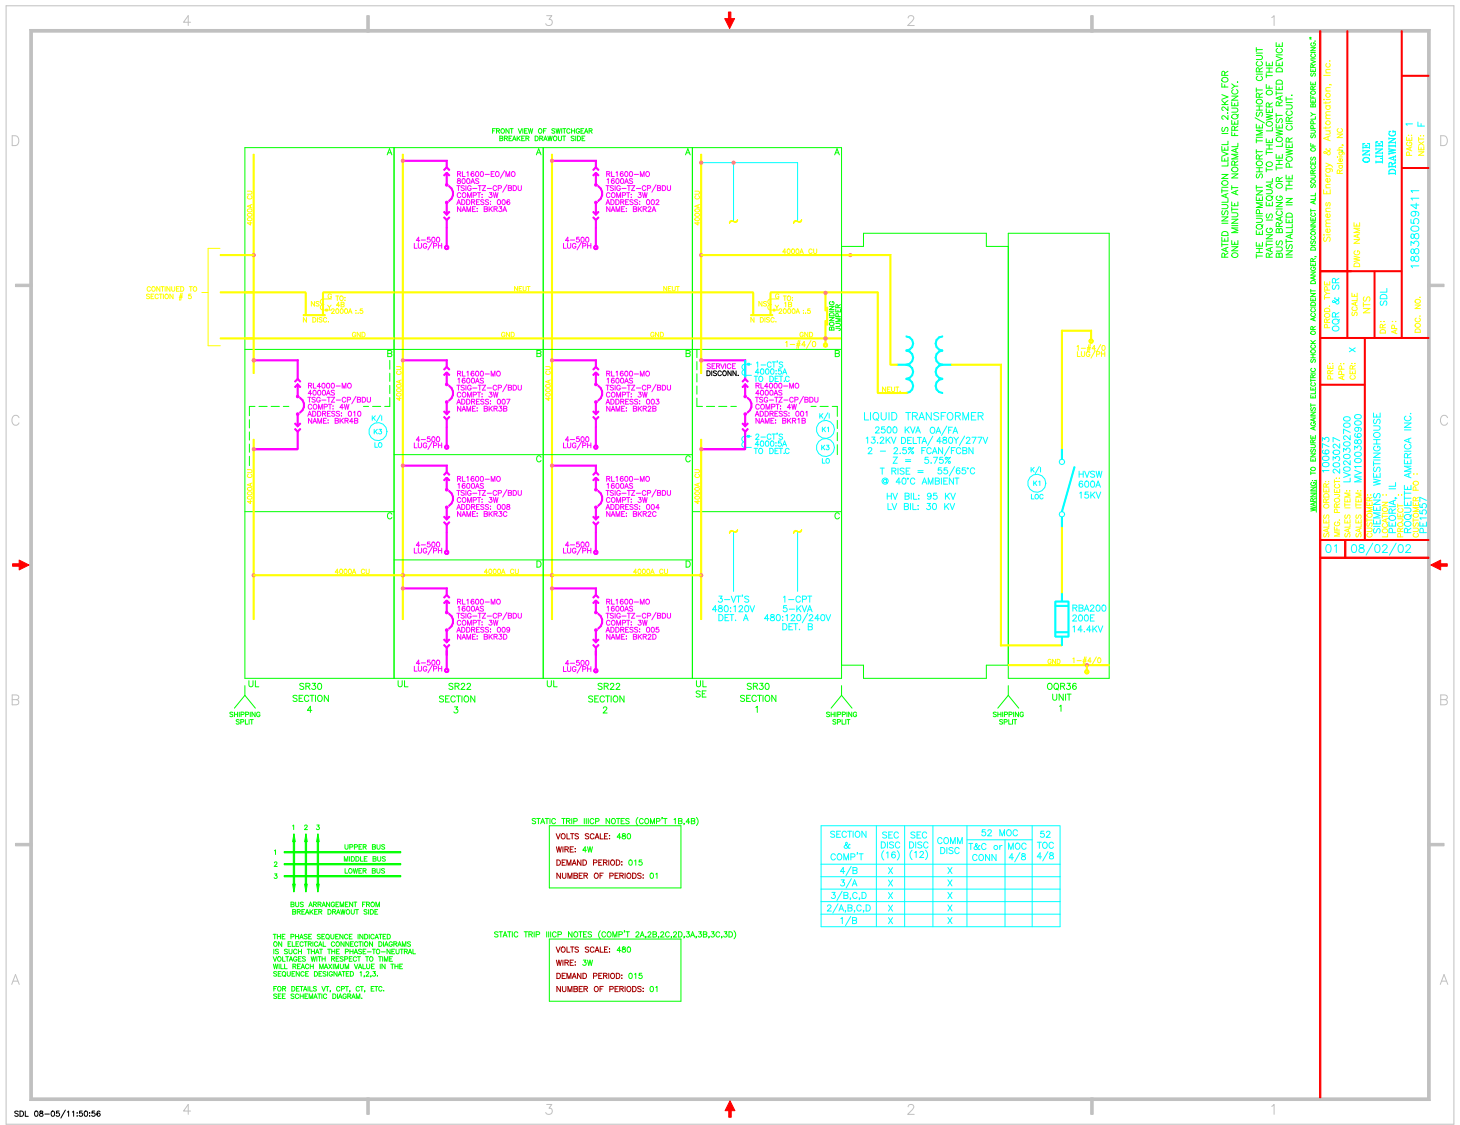

FRONT VIEW OF SWITCHGEAR
BREAKER DRAWOUT SIDE
CONTINUED TO SECTION # 5
RL1600-EO/MO 800AS TSG-TZ-CP/BDU COMPT: 3W ADDRESS: 006 NAME: BKR3A
RL1600-MO 1600AS TSG-TZ-CP/BDU COMPT: 3W ADDRESS: 002 NAME: BKR2A
RL4000-MO 4000AS TSG-TZ-CP/BDU COMPT: 4W ADDRESS: 010 NAME: BKR4B
RL1600-MO 1600AS TSG-TZ-CP/BDU COMPT: 3W ADDRESS: 007 NAME: BKR3B
RL1600-MO 1600AS TSG-TZ-CP/BDU COMPT: 3W ADDRESS: 003 NAME: BKR2B
RL1600-MO 1600AS TSG-TZ-CP/BDU COMPT: 3W ADDRESS: 008 NAME: BKR3C
RL1600-MO 1600AS TSG-TZ-CP/BDU COMPT: 3W ADDRESS: 004 NAME: BKR2C
RL1600-MO 1600AS TSG-TZ-CP/BDU COMPT: 3W ADDRESS: 009 NAME: BKR3D
RL1600-MO 1600AS TSG-TZ-CP/BDU COMPT: 3W ADDRESS: 005 NAME: BKR2D
RL4000-MO 4000AS TSG-TZ-CP/BDU COMPT: 4W ADDRESS: 001 NAME: BKR1B
SERVICE DISCONN.
1-CT'S 4000:5A TO DET.C
2-CT'S 4000:5A TO DET.B
4-500 LUG/PH
4000A CU
NEUT.
GND
1-#4/0
LIQUID TRANSFORMER
2500 KVA OA/FA
13.2KV DELTA/ 480Y/277V
2 - 2.5% FCAN/FCBN
Z = 5.75%
T RISE = 55/65°C
@ 40°C AMBIENT
HV BIL: 95 KV
LV BIL: 30 KV
3-VT'S 480:120V DET. A
1-CPT 5-KVA 480:120/240V DET. B
HVSW 600A 15KV
RBA200 200E 14.4KV
UL
SHIPPING SPLIT
SR30 SECTION 4
SR22 SECTION 3
SR22 SECTION 2
SR30 SECTION 1
OQR36 UNIT 1
1 2 3
1 UPPER BUS
2 MIDDLE BUS
3 LOWER BUS
BUS ARRANGEMENT FROM BREAKER DRAWOUT SIDE
THE PHASE SEQUENCE INDICATED ON ELECTRICAL CONNECTION DIAGRAMS IS SUCH THAT THE PHASE-TO-NEUTRAL VOLTAGES WITH RESPECT TO TIME WILL REACH MAXIMUM VALUE IN THE SEQUENCE DESIGNATED 1,2,3.
FOR DETAILS VT, CPT, CT, ETC. SEE SCHEMATIC DIAGRAM.
STATIC TRIP IIICP NOTES (COMP'T 1B,4B)
VOLTS SCALE: 480
WIRE: 4W
DEMAND PERIOD: 015
NUMBER OF PERIODS: 01
STATIC TRIP IIICP NOTES (COMP'T 2A,2B,2C,2D,3A,3B,3C,3D)
VOLTS SCALE: 480
WIRE: 3W
DEMAND PERIOD: 015
NUMBER OF PERIODS: 01
SECTION & COMP'T | SEC DISC (16) | SEC DISC (12) | COMM DISC | 52 MOC T&C or CONN | 52 MOC 4/8 | 52 TOC 4/8
4/B | X | | X
3/A | X | | X
3/B,C,D | X | | X
2/A,B,C,D | X | | X
1/B | X | | X
RATED INSULATION LEVEL IS 2.2KV FOR ONE MINUTE AT NORMAL FREQUENCY.
THE EQUIPMENT SHORT TIME/SHORT CIRCUIT RATING IS EQUAL TO THE LOWER OF THE BUS BRACING OR THE LOWEST RATED DEVICE INSTALLED IN THE POWER CIRCUIT.
WARNING TO ENSURE AGAINST ELECTRIC SHOCK OR ACCIDENT DANGER, DISCONNECT ALL SOURCES OF SUPPLY BEFORE SERVICING.
Siemens Energy & Automation, Inc.
Raleigh, NC
DWG NAME: ONE LINE DRAWING
SCALE: NTS
SDL
DRAWING NO: 18838059411
PAGE: 1
NEXT: F
PREP: PRC
APP: OQR & SR
CHK: X
DATE: 08/02/02
SALES ITEM: LV02030270O
SALES ORDER: MV100386900
SIEMENS WESTINGHOUSE
PEORIA, IL
ROQUETTE AMERICA INC.
PO #: 61067
SDL 08-05/11:50:56